THE STANDARD PATENT GLAZING CO. LTD.
Flagship House, Forge Lane, Dewsbury, West Yorkshire. WF12 9EL
Telephone: 01924 461213 Fax: 01924 458083

PROJECT: TYPICAL DETAILS
HEAD DETAILS
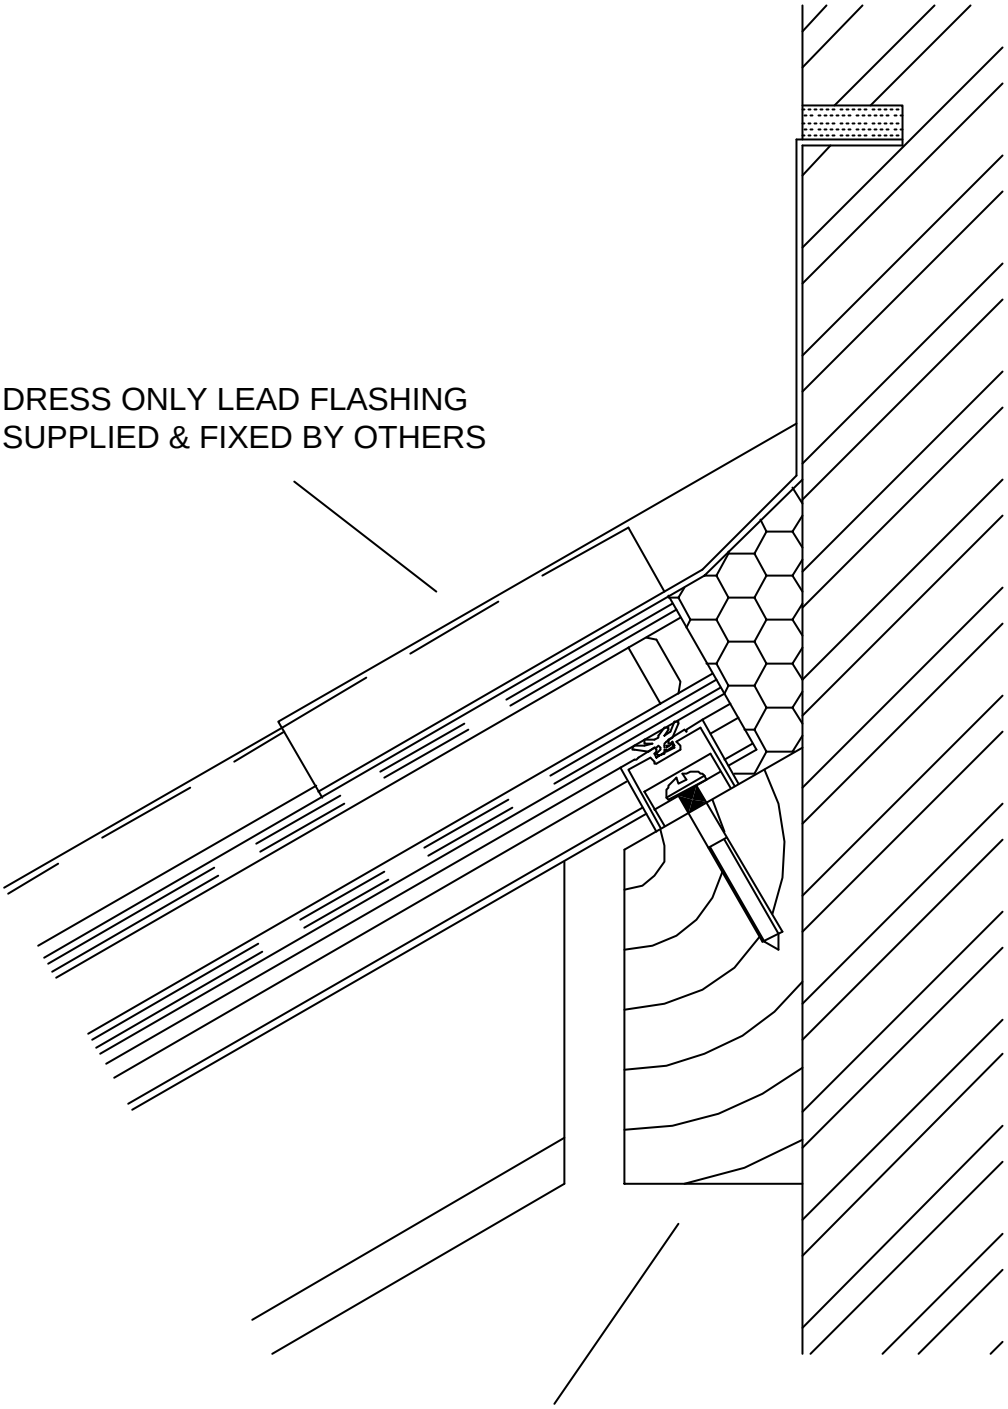
SHEET No. S-2000